

CROSSLAND
OTTER HUNT

15-19 Leeke Street,
London,
WC1X 9HY

3,400 sq ft - Self contained offices in former stables.

3,380 sq ft (314.01 sq m)

020 7408 1114
www.coh.eu


CROSSLAND
OTTER HUNT

15-19 Leeke Street,
London,
WC1X 9HY

3,400 sq ft - Self contained offices in former stables.

3,380 sq ft (314.01 sq m)

View Online →

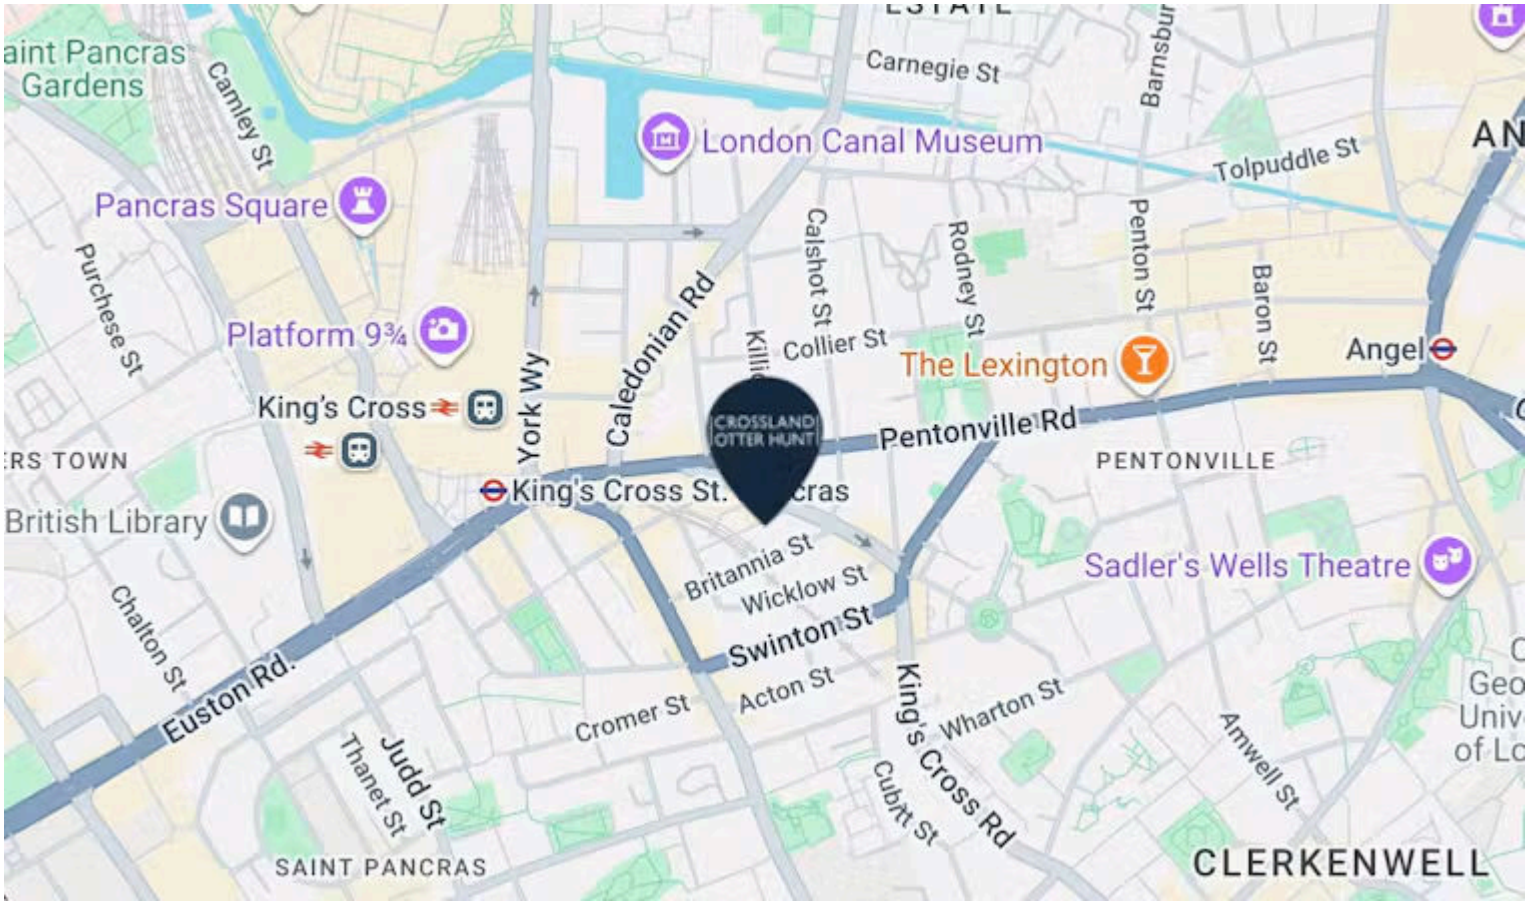

Nearest Stations


- King's Cross (0.2 Miles)
- Kings Cross St. Pancras (0.2 Miles)
- St Pancras (0.3 Miles)

15-19 Leeke Street is a short walk from King's Cross St. Pancras (served by multiple linesincluding Victoria, Northern, Piccadilly, and Hammersmith & City), offering excellent connectivity across London.

020 7408 1114
www.coh.eu





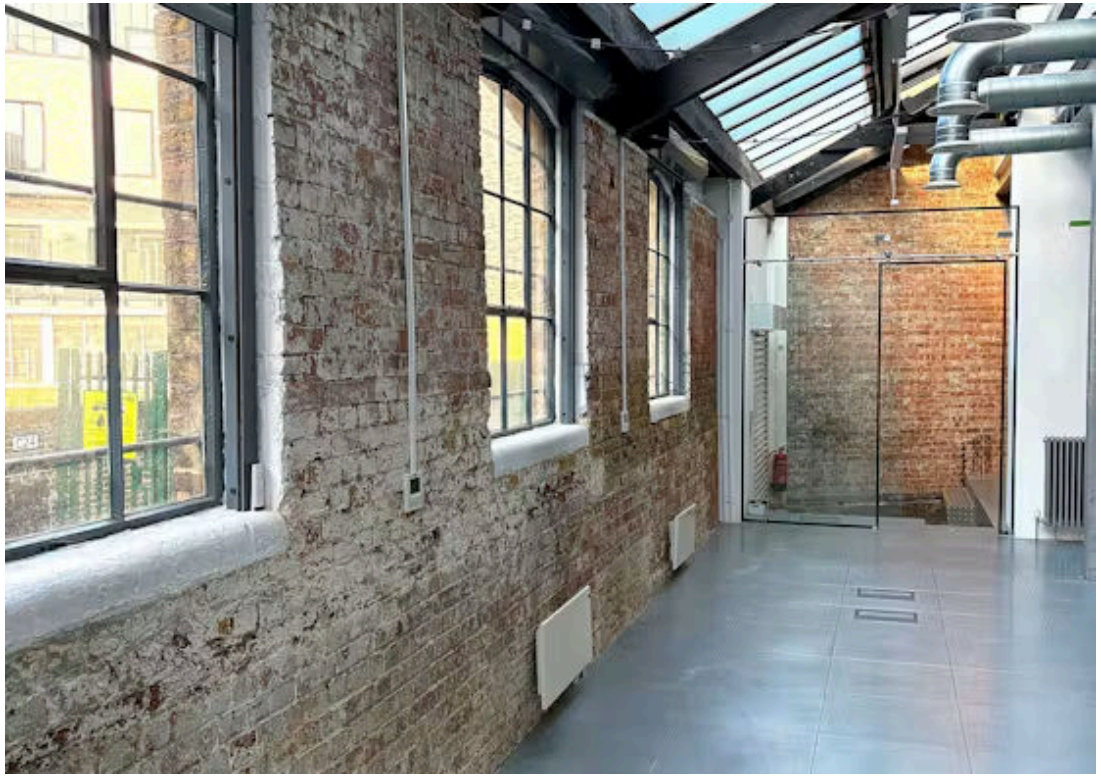



CROSSLAND
OTTER HUNT

15-19 Leeke Street,
London,
WC1X 9HY

3,400 sq ft - Self contained offices in former stables.

3,380 sq ft (314.01 sq m)


View Online →



- Self contained
- Excellent floor to ceiling heights
- Comfort cooled
- Demised WCs
- Kitchenette
- Warehouse style
- Excellent natural light
- Close proximity to King's Cross
- 2 meeting rooms

020 7408 1114
www.coh.eu

leeke street floor plan

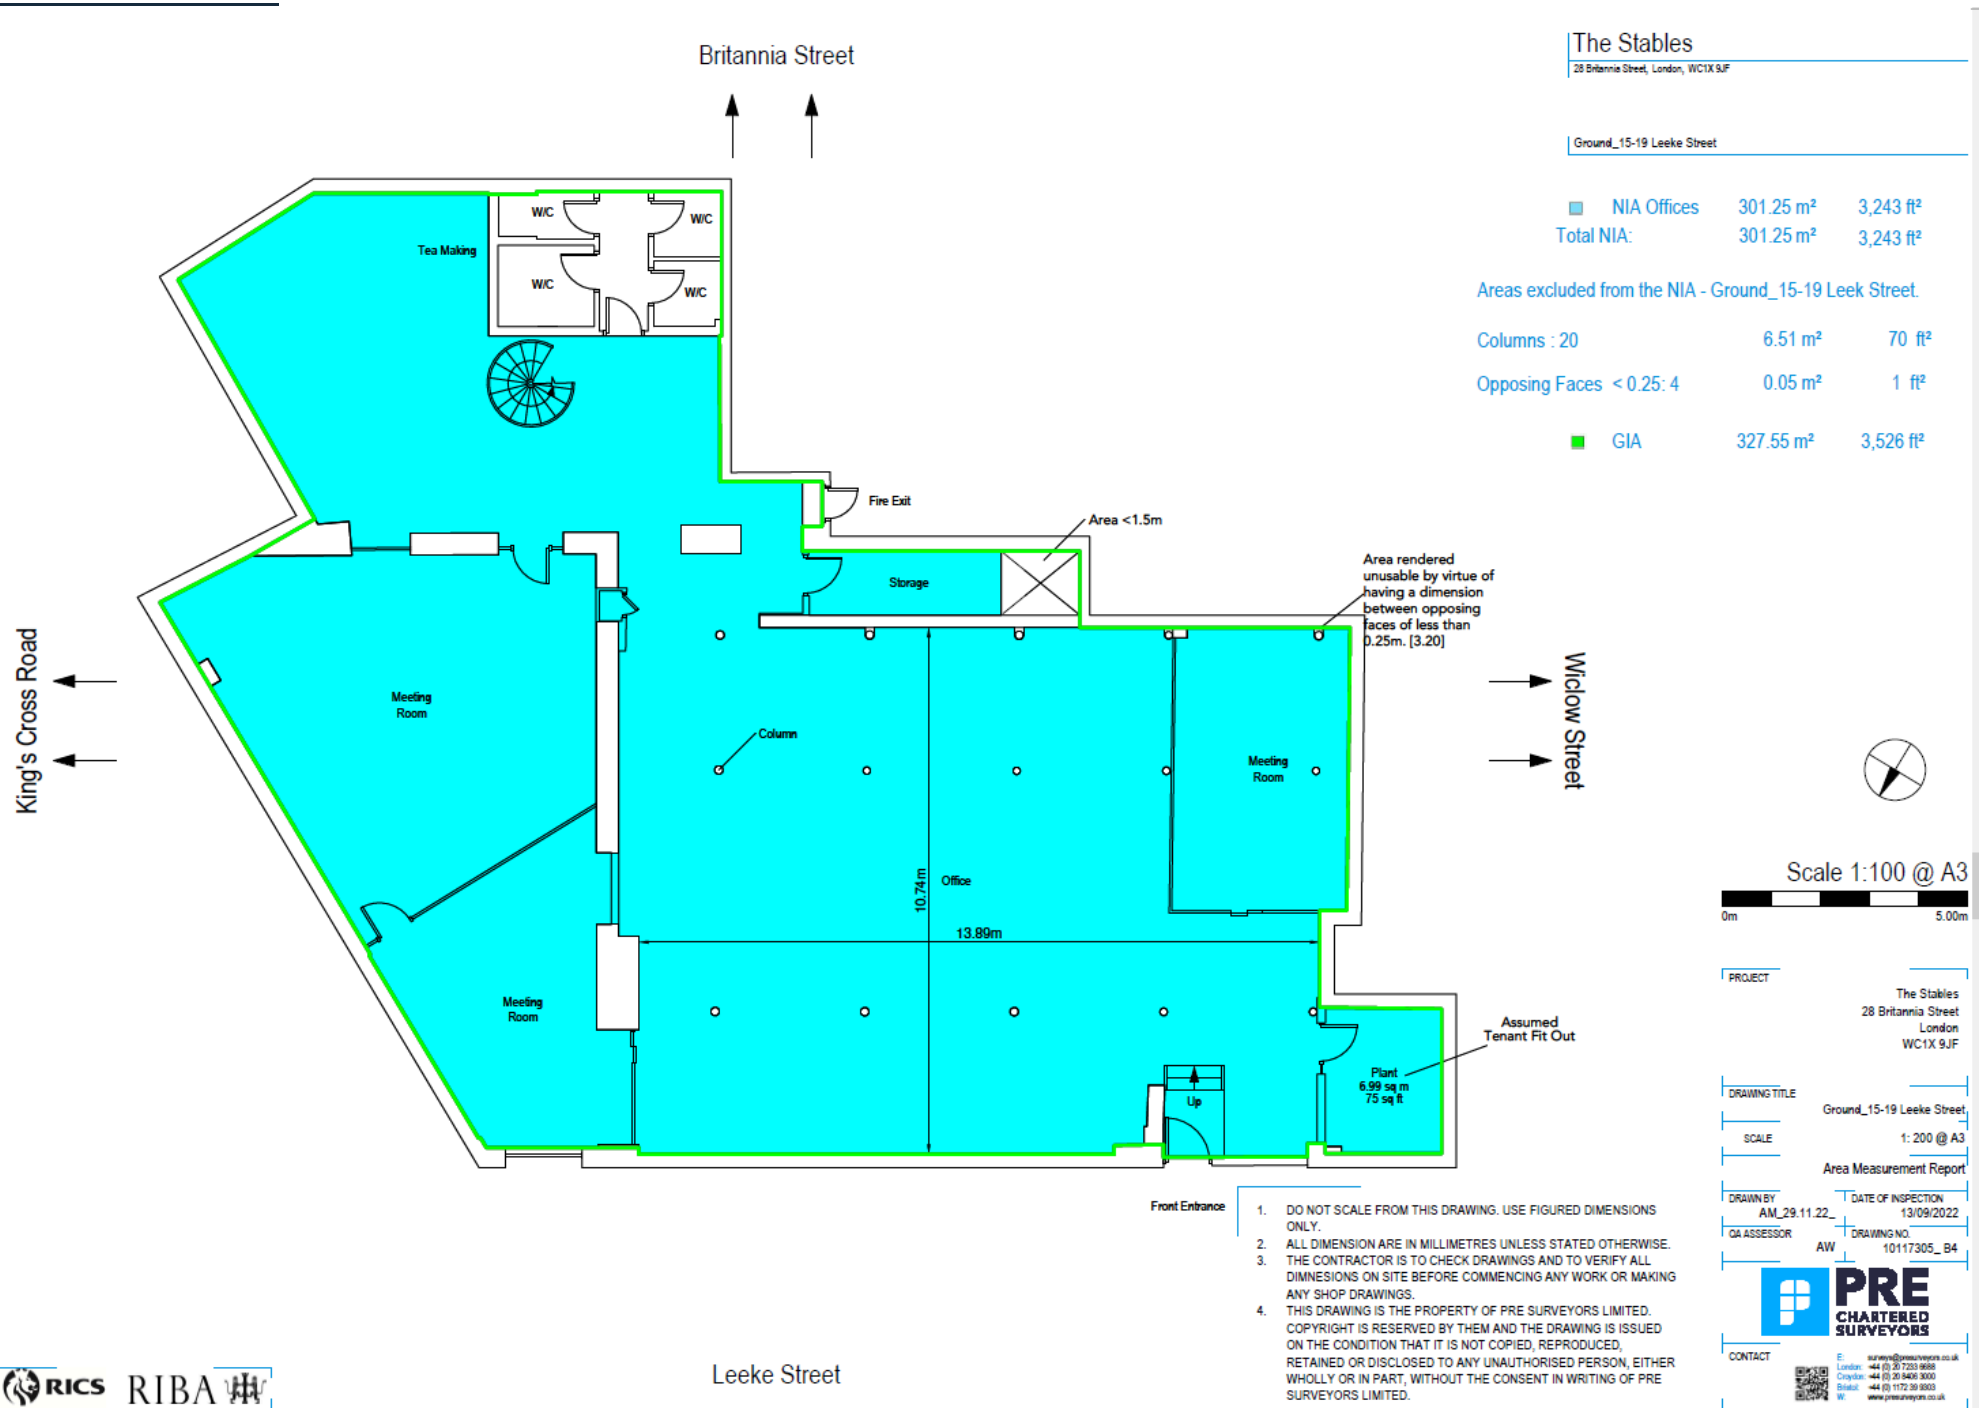

1. DO NOT SCALE FROM THIS DRAWING. USE FIGURED DIMENSIONS ONLY.
2. ALL DIMENSION ARE IN MILLIMETRES UNLESS STATED OTHERWISE.
3. THE CONTRACTOR IS TO CHECK DRAWINGS AND TO VERIFY ALL DIMNESIONS ON SITE BEFORE COMMENCING ANY WORK OR MAKING ANY SHOP DRAWINGS.
4. THIS DRAWING IS THE PROPERTY OF PRE SURVEYORS LIMITED. COPYRIGHT IS RESERVED BY THEM AND THE DRAWING IS ISSUED ON THE CONDITION THAT IT IS NOT COPIED, REPRODUCED, RETAINED OR DISCLOSED TO ANY UNAUTHORISED PERSON, EITHER WHOLLY OR IN PART, WITHOUT THE CONSENT IN WRITING OF PRE SURVEYORS LIMITED.


Accommodation

The accommodation comprises the following areas:


NAME	SQ FT	SQ M	RENT (SQ FT)	RATES PAYABLE (SQ FT)	SERVICE CHARGE (SQ FT)	TOTAL YEAR	AVAILABILITY
Ground	3,380	314.01	£49.50	£22.04	£2.07	£248,805.20	Available
Total	3,380	314.01	£49.50	£22.04	£2.07	£248,805.20	

CROSSLAND
OTTER HUNT

CONTACT US

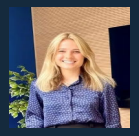

Charlotte Steele
020 7408 1114 | 07503625481
charlotte@coh.eu

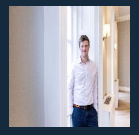

Phil Frenay
02073992742 | 07818566174
phil@coh.eu



Nick Sinclair
02073992733 | 07970511730
nick@coh.eu

Description

This former stables and warehouse building combines original features with a modern finish. The self-contained commercial space includes meeting rooms, a kitchenette, demised WCs, and comfort cooling, providing a comfortable and functional working environment.

Location

15-19 Leeke Street is a short walk from King's Cross St. Pancras (served by multiple linesincluding Victoria, Northern, Piccadilly, and Hammersmith & City), offering excellent connectivity across London.

EPC

Upon enquiry

ANTI MONEY LAUNDERING

The successful applicant will be required to provide two forms of ID and proof/source of funds, to satisfy anti-money laundering protocols.

020 7408 1114
www.coh.eu

The above information contained within this email is sent subject to contract. These particulars are for general information only and do not constitute any part of an offer or contract. All statements contained therein are made without responsibility on the part of the vendors or lessors and are not to be relied upon as statement or representation of fact. Intending purchasers or lessees must satisfy themselves, by inspection, or otherwise, as to the correctness of each of the statements of dimensions contained in these particulars. Generated on 08/01/2025

CROSSLAND OTTER HUNT

www.coh.eu

Visit Our Office
3-5 Barrett Street
London
W1U 1AY