

CROSSLAND
OTTER HUNT

50 Mount Street, London, W1K 2SE

Self-contained Mayfair HQ

5,440 sq ft of distinguished offices to let

5,440 sq ft (505.39 sq m)

020 7408 1114
www.coh.eu

CROSSLAND
OTTER HUNT

50 Mount Street,
London,
W1K 2SE

Self-contained Mayfair HQ


5,440 sq ft of distinguished offices to let

5,440 sq ft (505.39 sq m)

View Video Tour →

View Online →

020 7408 1114
www.coh.eu

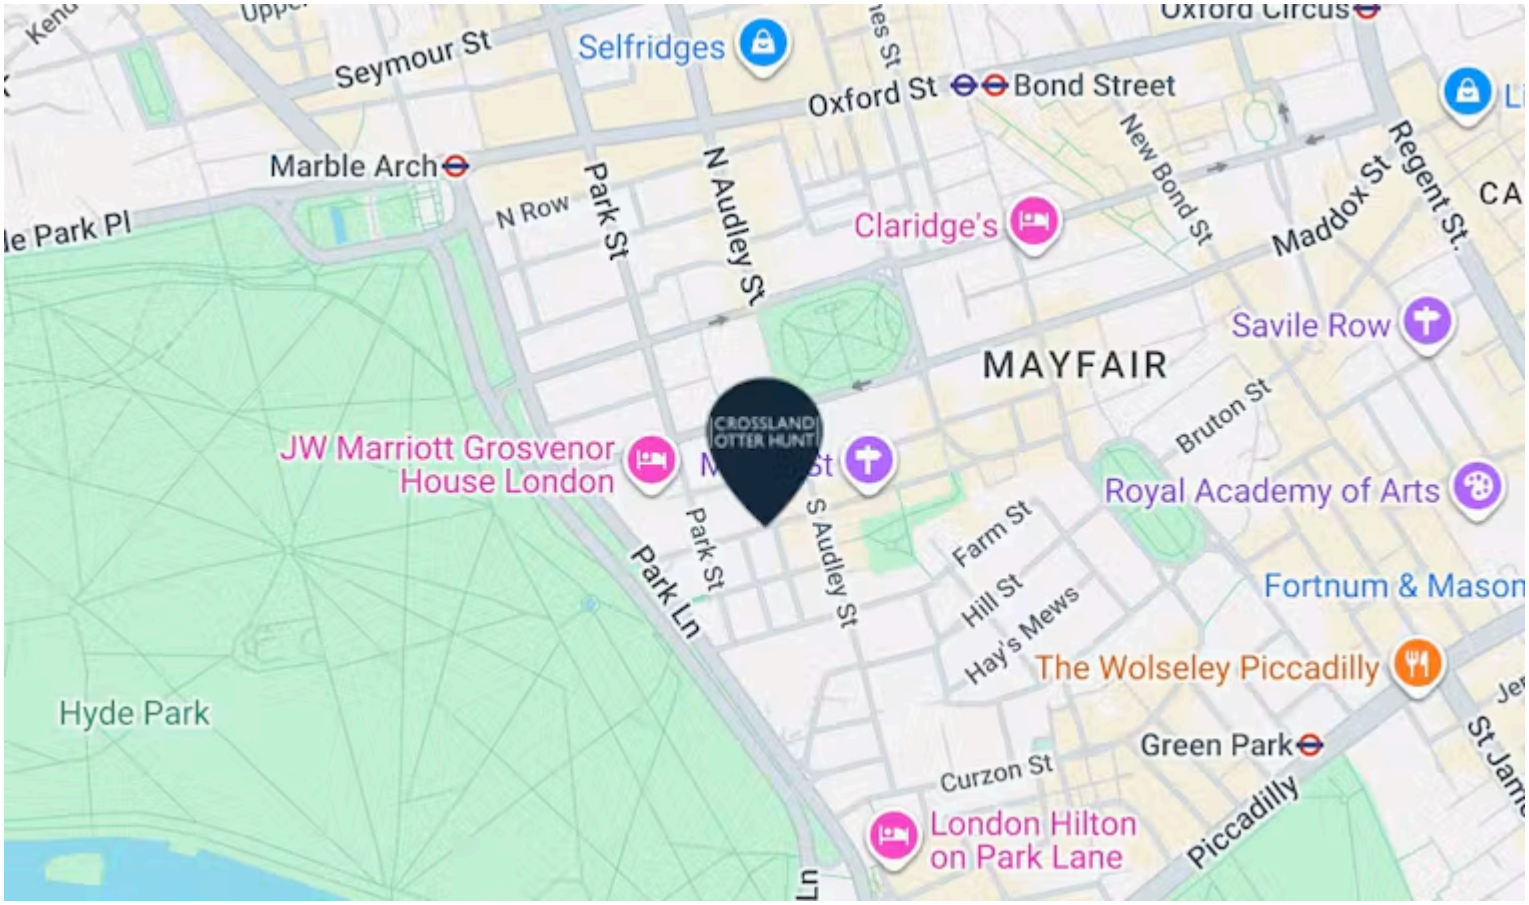



Nearest Stations

- Bond Street (0.3 Miles)
- Marble Arch (0.4 Miles)
- Hyde Park Corner (0.5 Miles)

50 Mount street is a prestigious Mayfair address lined with luxury boutiques, fine dining and timeless architecture. It is well connected with Bond Street (Central and Jubilee) and Green Park Stations (Jubilee, Piccadilly, and Victoria) just a short walk away.



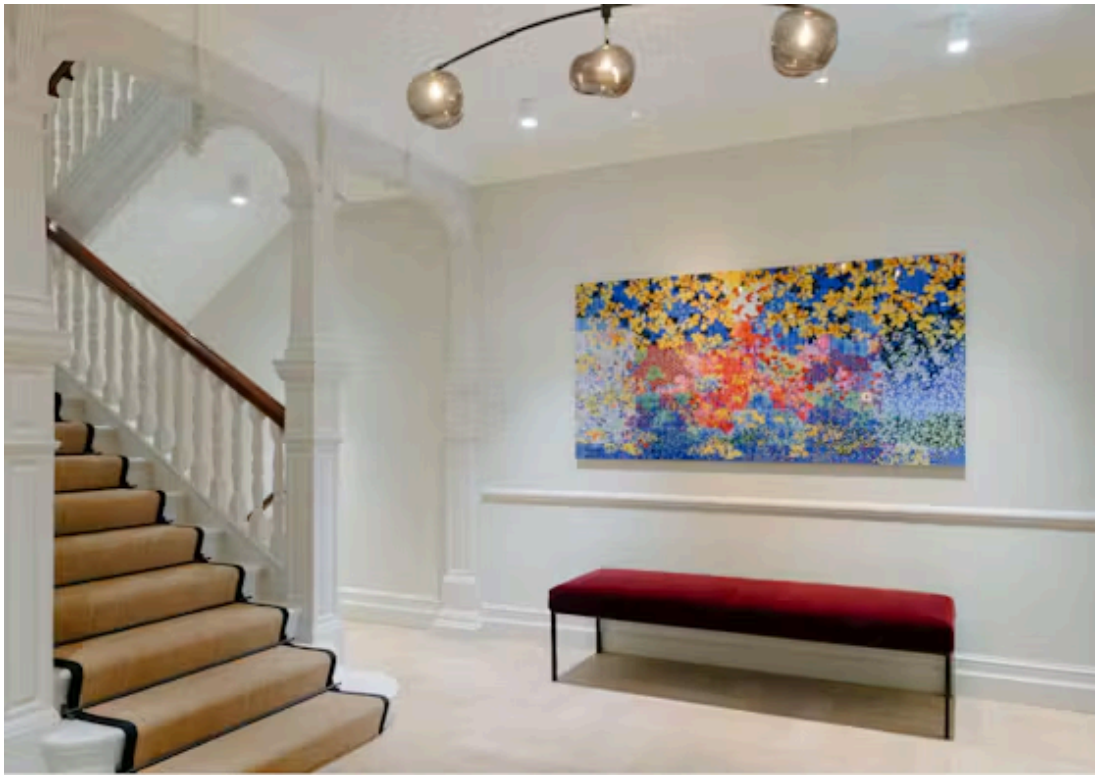

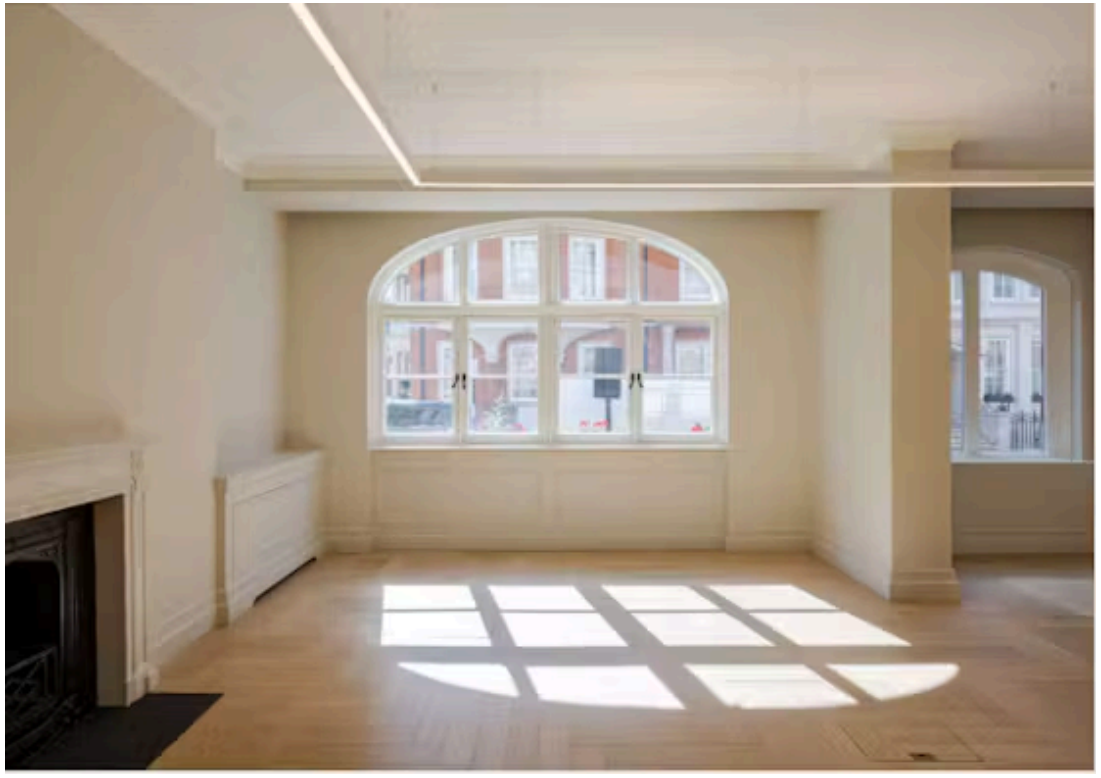



CROSSLAND
OTTER HUNT

50 Mount Street,
London,
W1K 2SE


Self-contained Mayfair HQ

5,440 sq ft of distinguished offices to let

5,440 sq ft (505.39 sq m)

View Video Tour →

View Online →

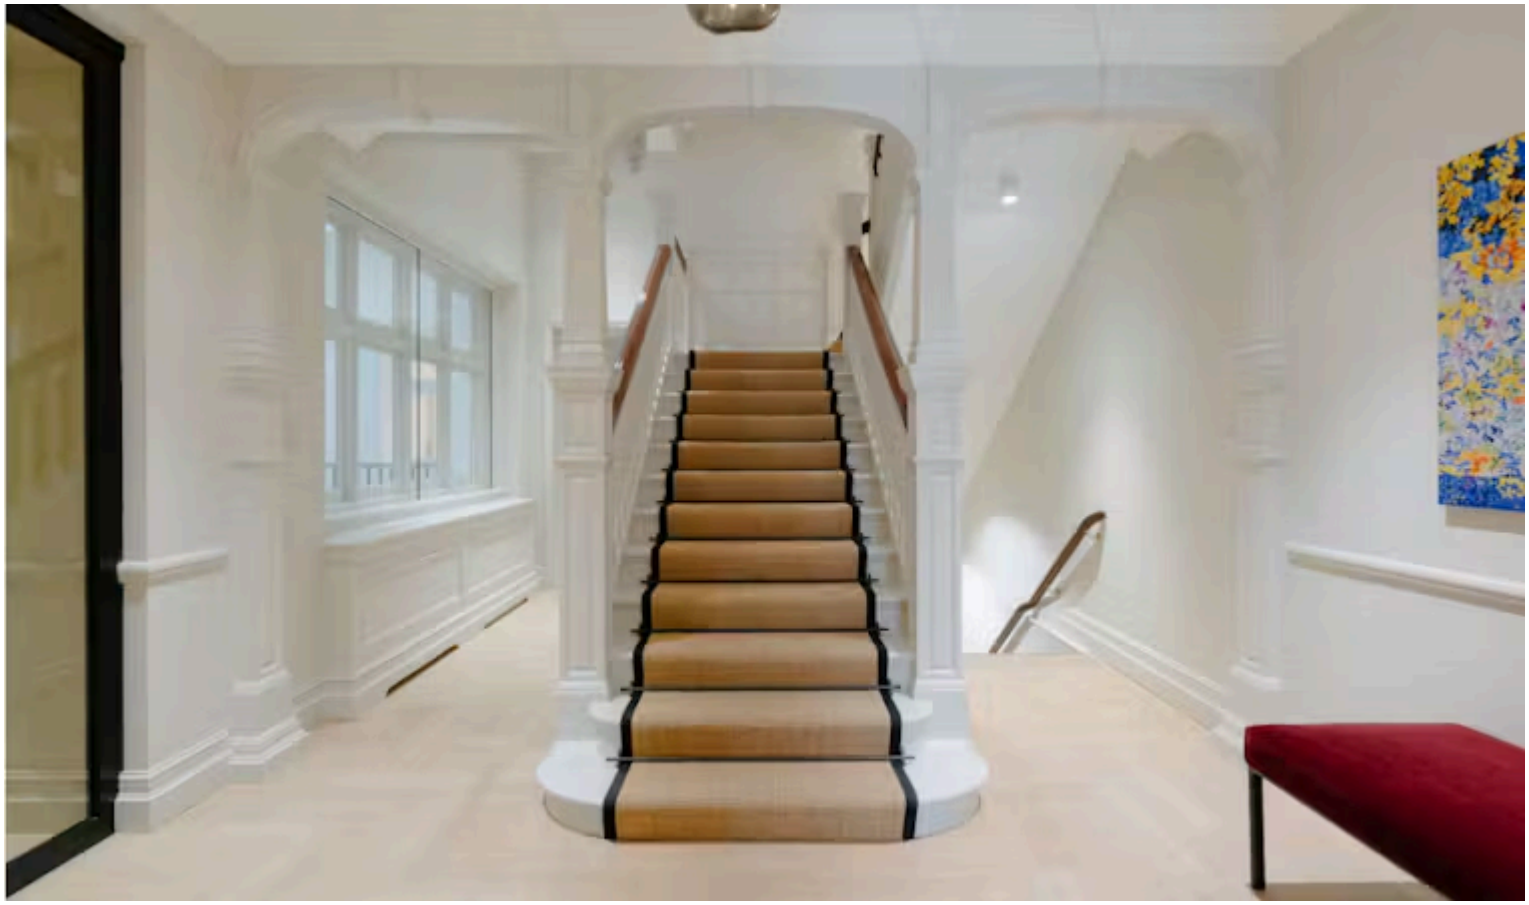

- Private street access
- 600 sq ft Private landscaped terrace
- Central atrium
- End-of-trip facilities
- Original period architectural details
- Kitchen on each floor

020 7408 1114
www.coh.eu

ACCOMMODATION

Garden Floor


2,085 SQ FT

Office
2,085 sq ft | 193.7 sq m

Terrace
600 sq ft

- Office Space
- Private Terrace
- Storage
- WCs / Showers
- Kitchen
- Bike Storage

N Indicative Only
Not to scale

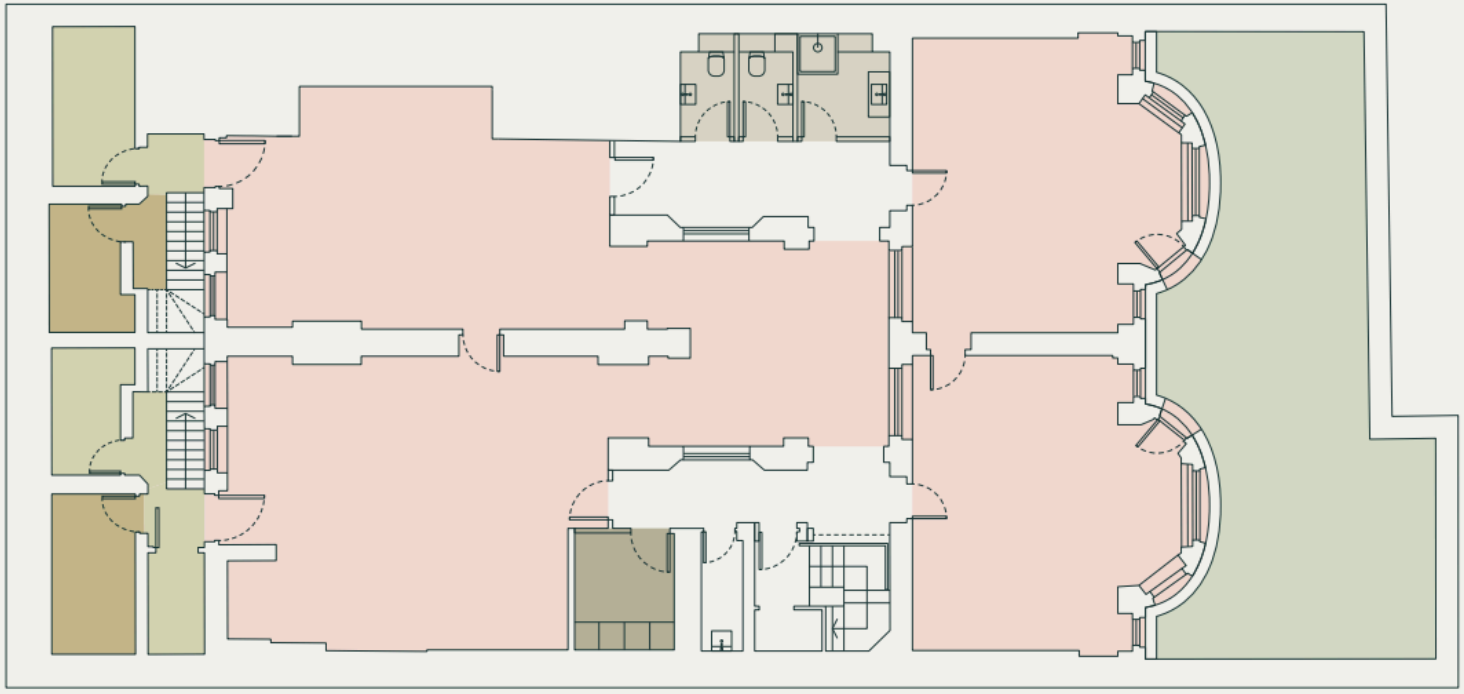


Ground Floor

1,651 SQ FT

Office
1,651 sq ft | 153.4 sq m

- Office Space
- Reception area
- Down to Cycle Storage
- WCs / Showers
- Kitchen

N Indicative Only
Not to scale

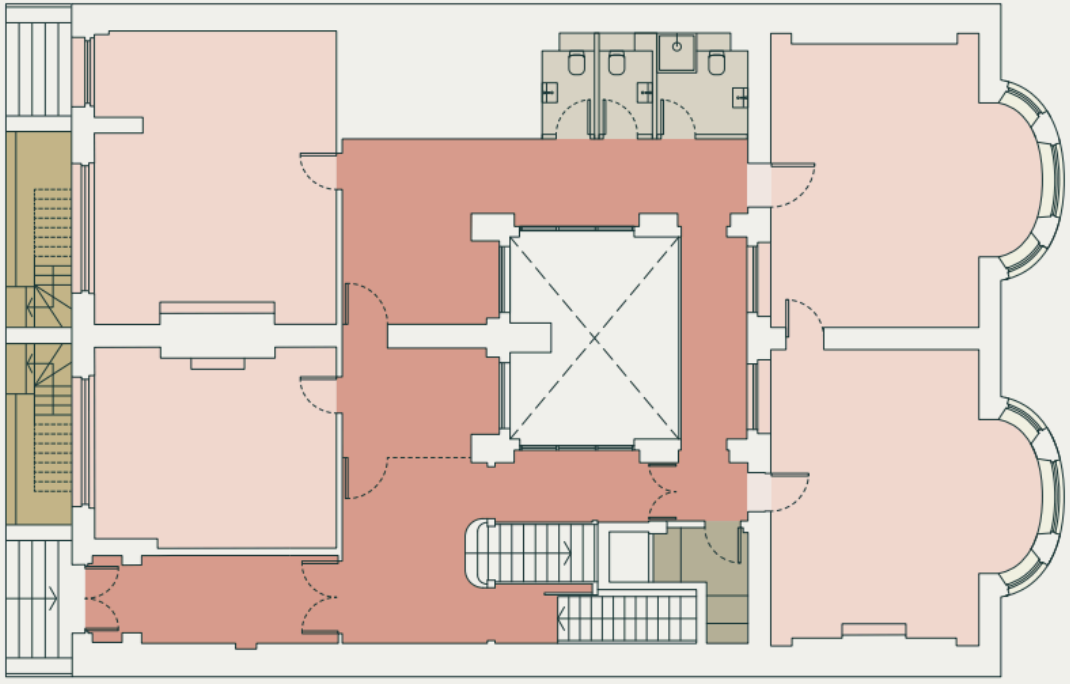


ACCOMMODATION

First Floor

1,704 SQ FT

Office
1,704 sq ft | 158.3 sq m

- Office Space
- WCs / Showers
- Kitchen

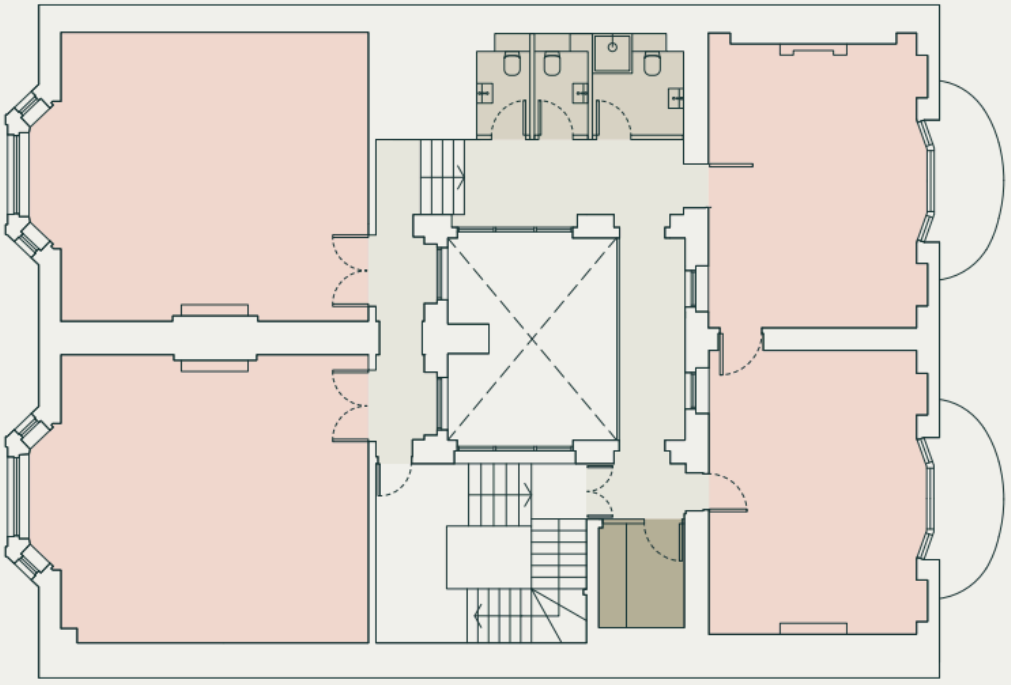

N Indicative Only
Not to scale

Accommodation

The accommodation comprises the following areas:

NAME	SQ FT	SQ M	RATES PAYABLE (SQ FT)	SERVICE CHARGE (SQ FT)	AVAILABILITY
1st	1,704	158.31	£32.65	£5	Available
Ground	1,651	153.38	£32.65	£5	Available
Lower Ground	2,085	193.70	£32.65	£5	Available
Total	5,440	505.39	£32.65	£5	

CROSSLAND
OTTER HUNT

CONTACT US



Nick Sinclair
02073992733 | 07970511730
nick@coh.eu



Emma Byrne
07715516788
emmab@coh.eu



Mike MacKeith
07831361722
mike@coh.eu

JOINT AGENTS

Maxim Vane Percy (Eia Real Estate)
07867780332

Joe Ellis (Eia Real Estate)
07900409858

Alex Webster (Eia Real Estate)
07990 251 228

020 7408 1114
www.coh.eu

Description

Located on one of Mayfair's most exclusive streets, this boutique office offering combines character, style and understated luxury. An elegant reception and striking central atrium, complemented by elevated walkways, create a bright and impressive arrival experience. Original period features add character throughout, while a spacious 600 sq ft private landscaped and furnished terrace provides a rare and valuable outdoor space in the heart of Mayfair.

Location

50 Mount street is a prestigious Mayfair address lined with luxury boutiques, fine dining and timeless architecture. It is well connected with Bond Street (Central and Jubilee) and Green Park Stations (Jubilee, Piccadilly, and Victoria) just a short walk away.

Rent

£775,000 per annum

EPC

Upon enquiry

ANTI MONEY LAUNDERING

The successful applicant will be required to provide two forms of ID and proof/source of funds, to satisfy anti-money laundering protocols.

The above information contained within this email is sent subject to contract. These particulars are for general information only and do not constitute any part of an offer or contract. All statements contained therein are made without responsibility on the part of the vendors or lessors and are not to be relied upon as statement or representation of fact. Intending purchasers or lessees must satisfy themselves, by inspection, or otherwise, as to the correctness of each of the statements of dimensions contained in these particulars. Generated on 08/01/2025

CROSSLAND OTTER HUNT

www.coh.eu

Visit Our Office
3-5 Barrett Street
London
W1U 1AY